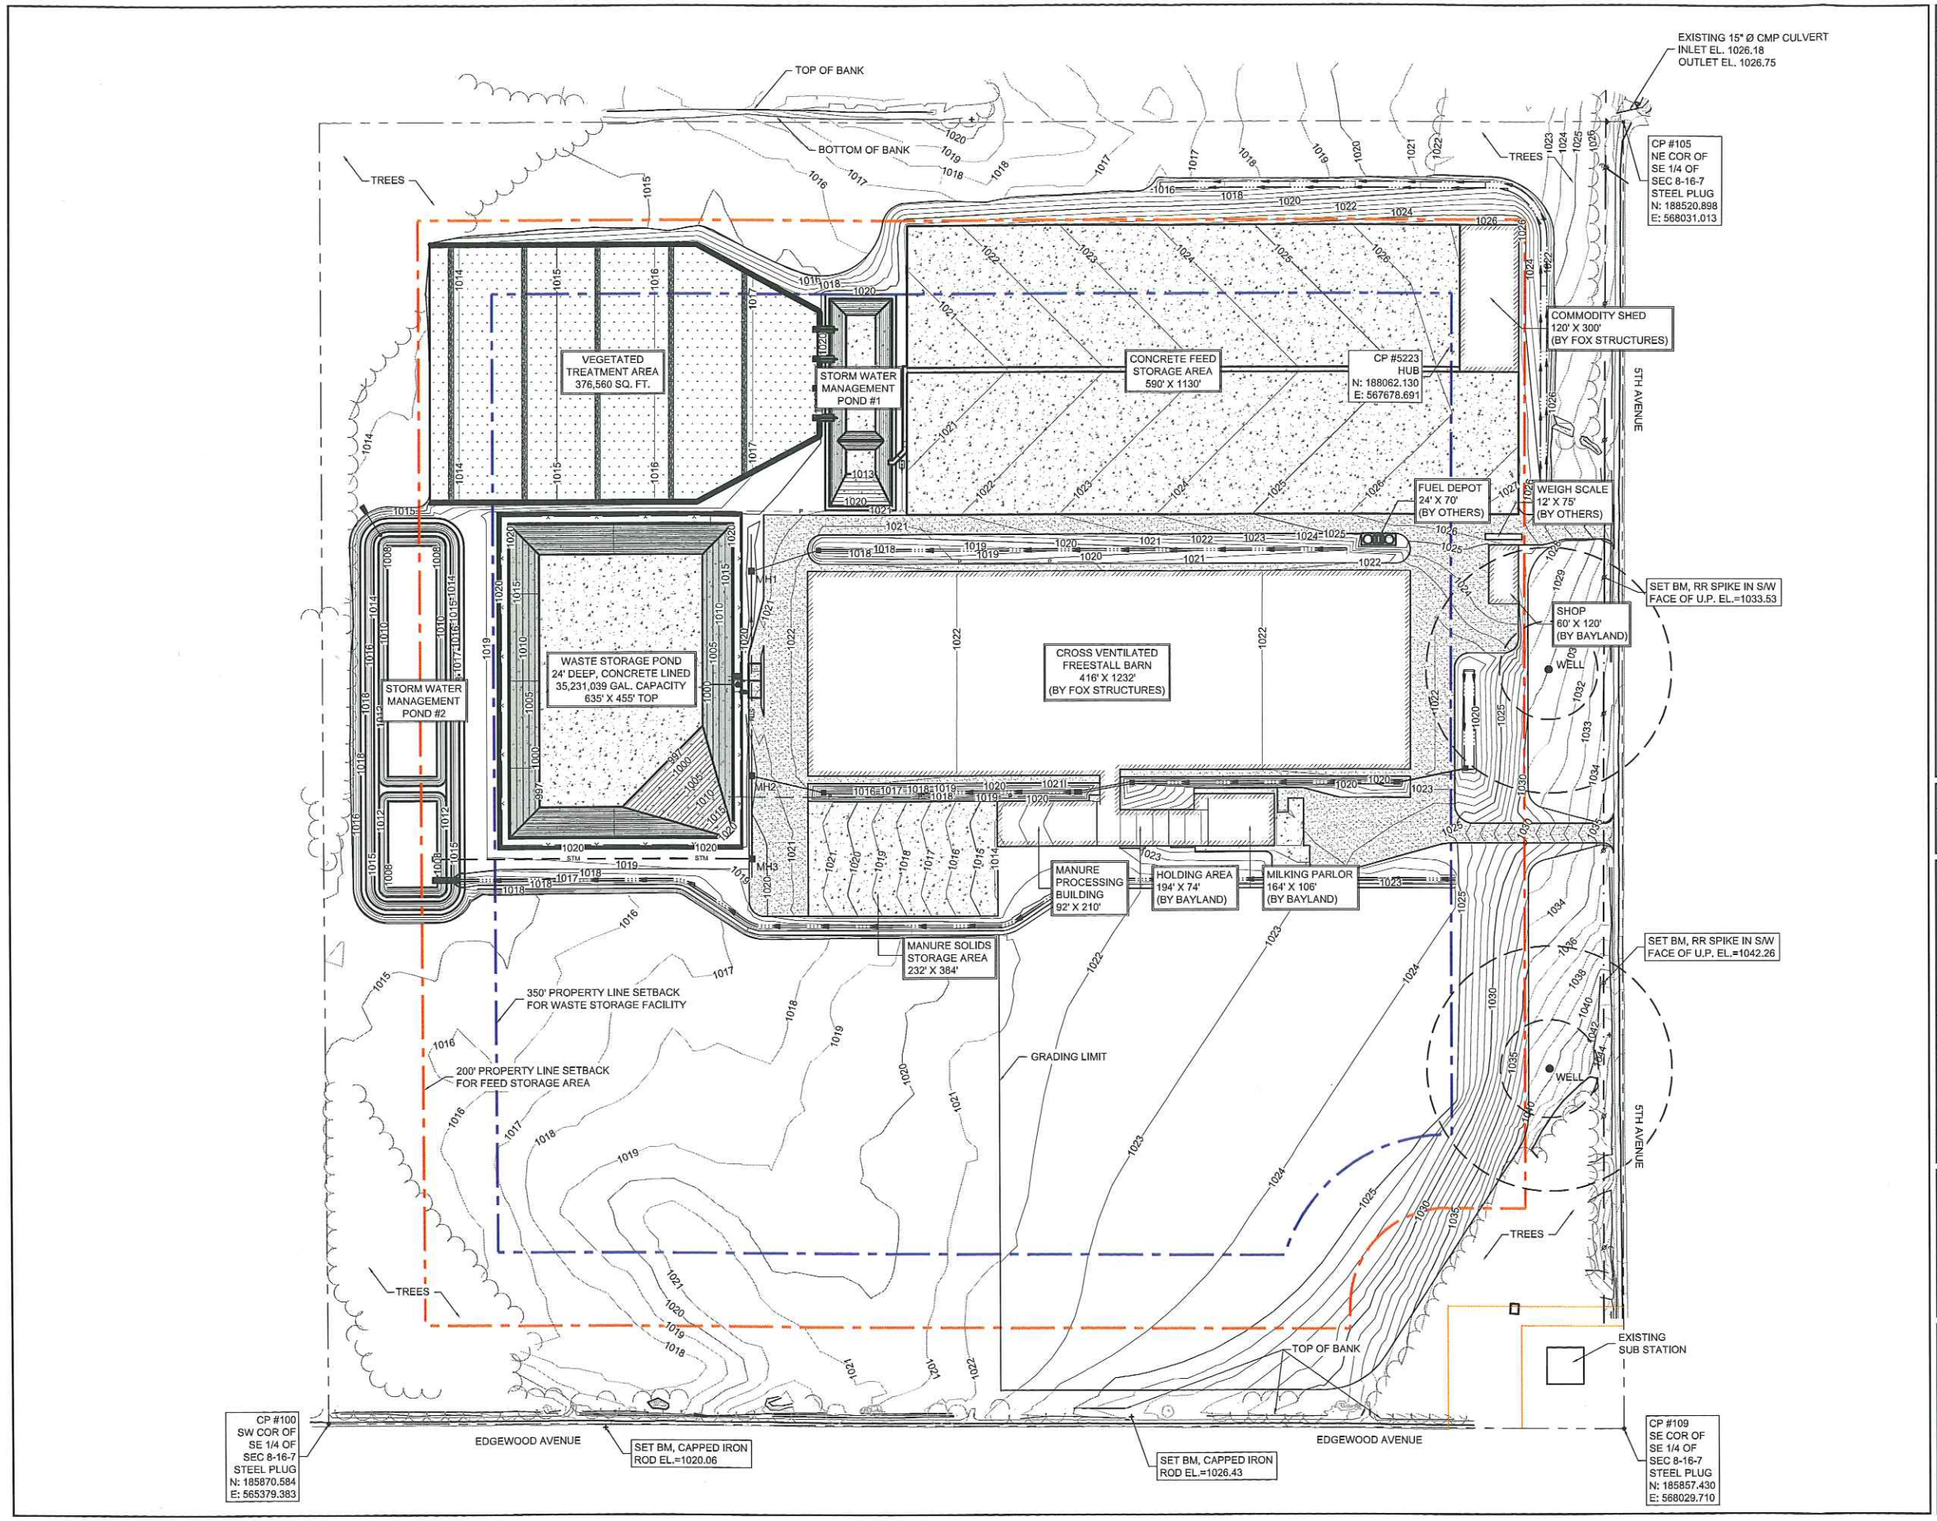

Nº	Revision	Date	Initial

0 50 150ft

LEGEND

- EXISTING CONTOURS
- PROPOSED CONTOUR
- PROPOSED SWALE
- PROPOSED CULVERT
- PROPOSED PRESSURE PIPE
- PROPOSED GRAVITY PIPE
- PROPOSED FENCE LINE
- PROPERTY LINE
- SETBACK LINE
- WELL SETBACK LINE
- TREE LINE
- PROPOSED WELL
- MH2 MANHOLE

CONESTOGA-ROVERS & ASSOCIATES (CRA) WILL NOT BE LIABLE FOR ANY MODIFICATIONS TO THIS CAD DRAWING MADE BY ANYONE OTHER THAN CRA OR FOR ANY USE OF THIS CAD DRAWING WITHOUT PRIOR WRITTEN CONSENT OF CRA. ANY USE, MODIFICATION OR DISTRIBUTION OF THIS CAD DRAWING, IN WHOLE OR IN PART, WITHOUT PRIOR WRITTEN CONSENT OF CRA WILL BE AT THE USER'S OR RECIPIENT'S SOLE RISK FOR THE USE, MODIFICATION OR DISTRIBUTION MADE AND WITHOUT LIABILITY OR LEGAL EXPOSURE TO CRA.

SCALE VERIFICATION

THIS BAR MEASURES 1" ON ORIGINAL. ADJUST SCALE ACCORDINGLY.

Approved

DRAWING STATUS

Status	Date	Initial
ISSUED FOR PERMIT	31-AUG-10	J.K.
ISSUED FOR CLIENT REVIEW	10-AUG-10	J.K.

NEW CHESTER DAIRY, LLC
ADAMS COUNTY, WISCONSIN

PROPOSED DAIRY FACILITY

SITE PLAN
PROPOSED CONDITIONS

CONESTOGA-ROVERS & ASSOCIATES

Source Reference:

Project Manager:	Reviewed By:	Date:	
J. KEUNING	T. BOEHNE	AUGUST 2010	
Scale: 1" = 150'	Project Nº: 59681-08	Report Nº: 005	Drawing Nº: GN-005

59681-08(005)CI-GB003 AUG 31/2010